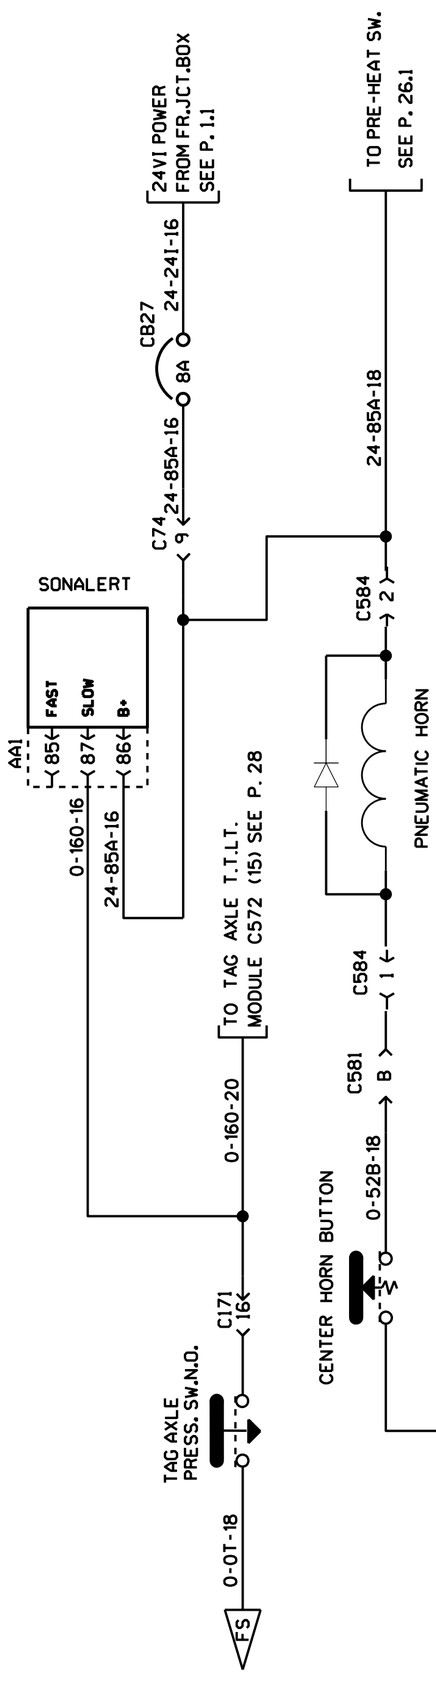

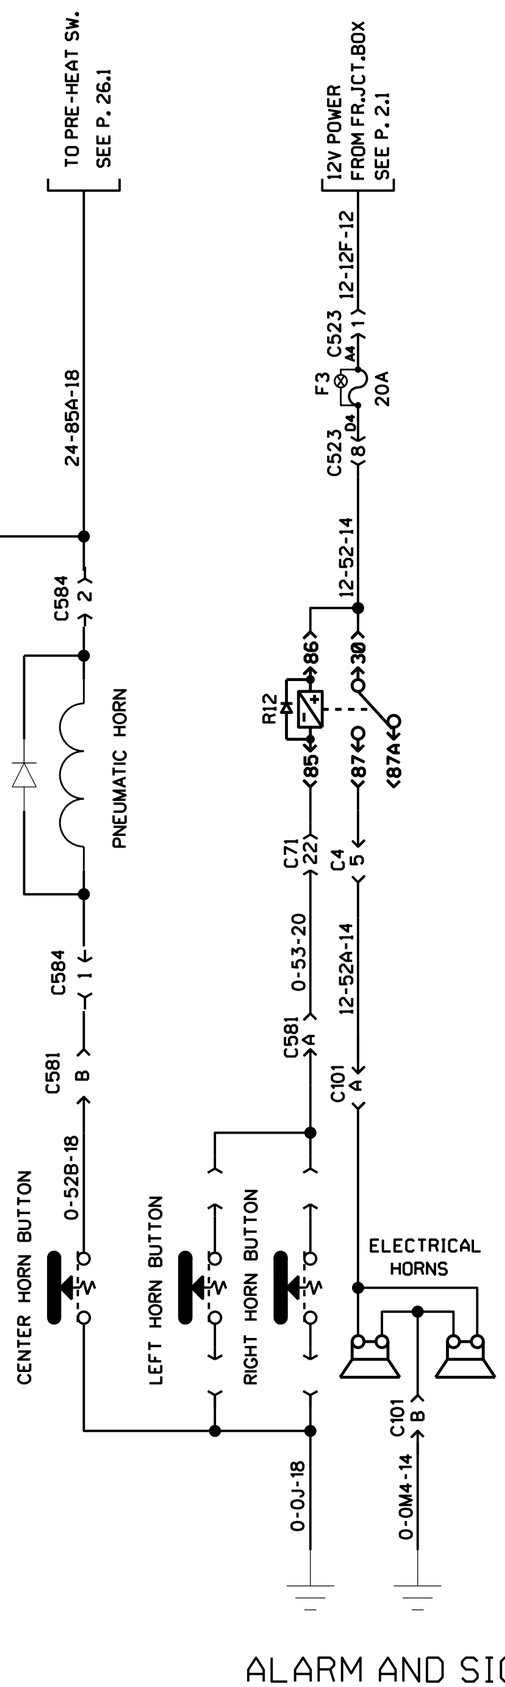

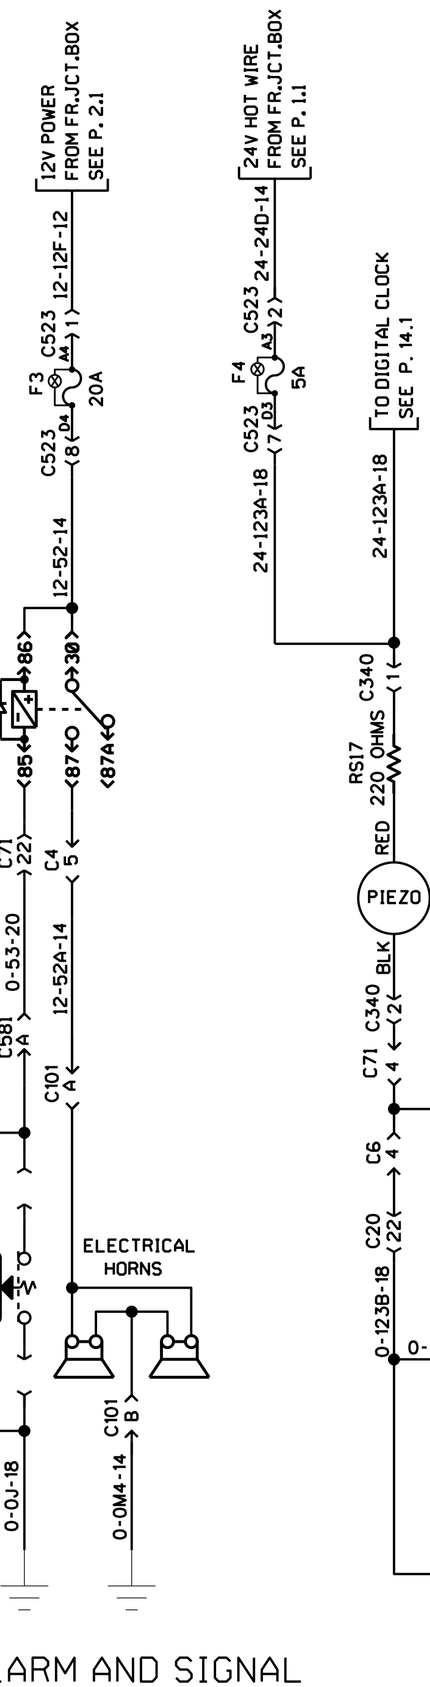

ALARM AND SIGNAL

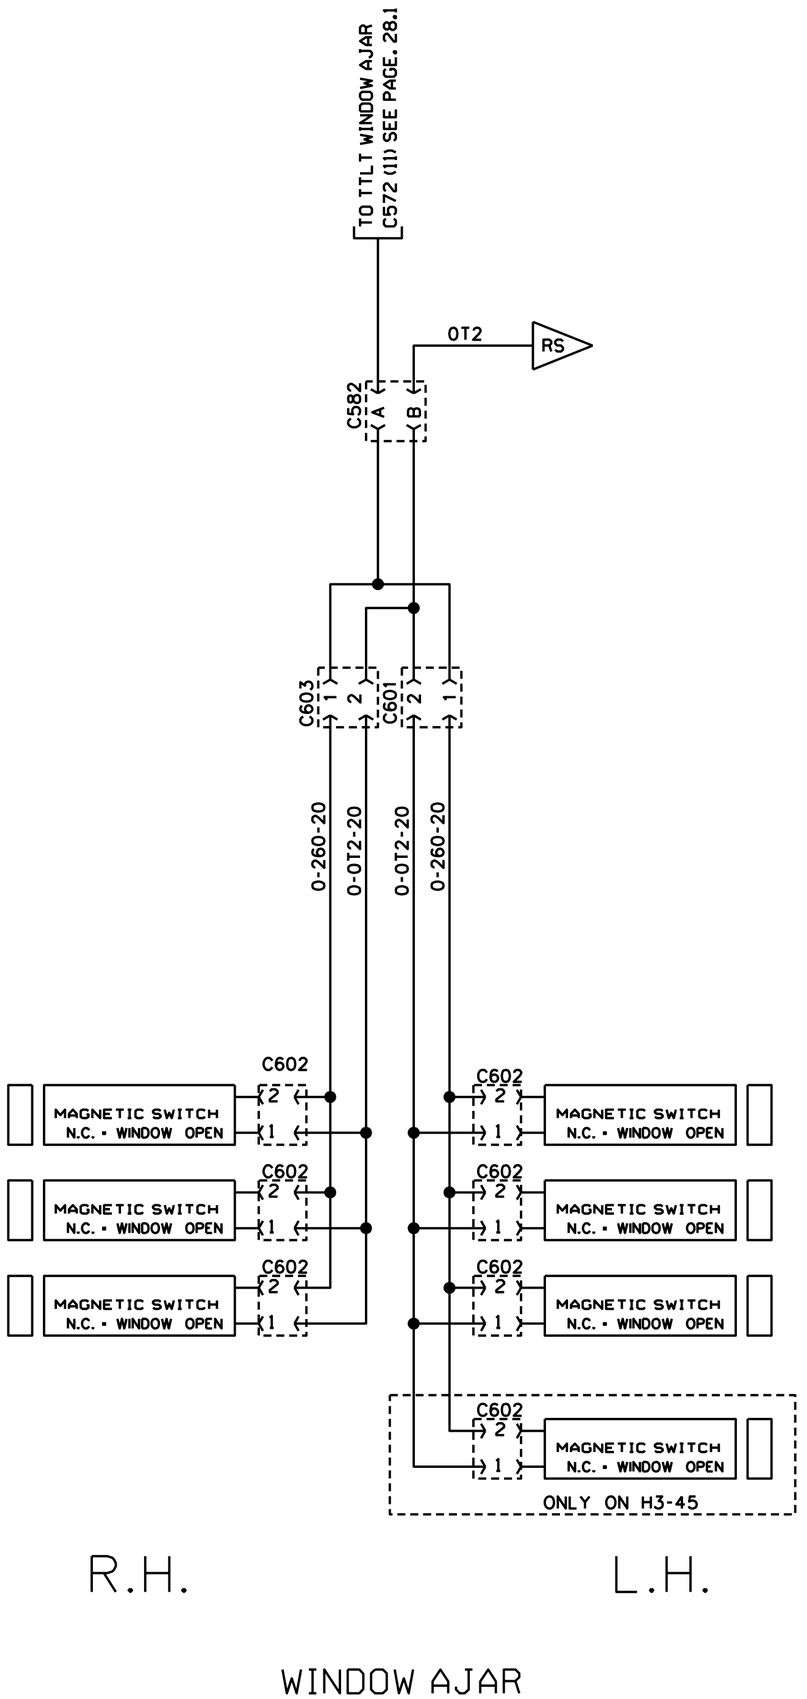

WINDOW AJAR