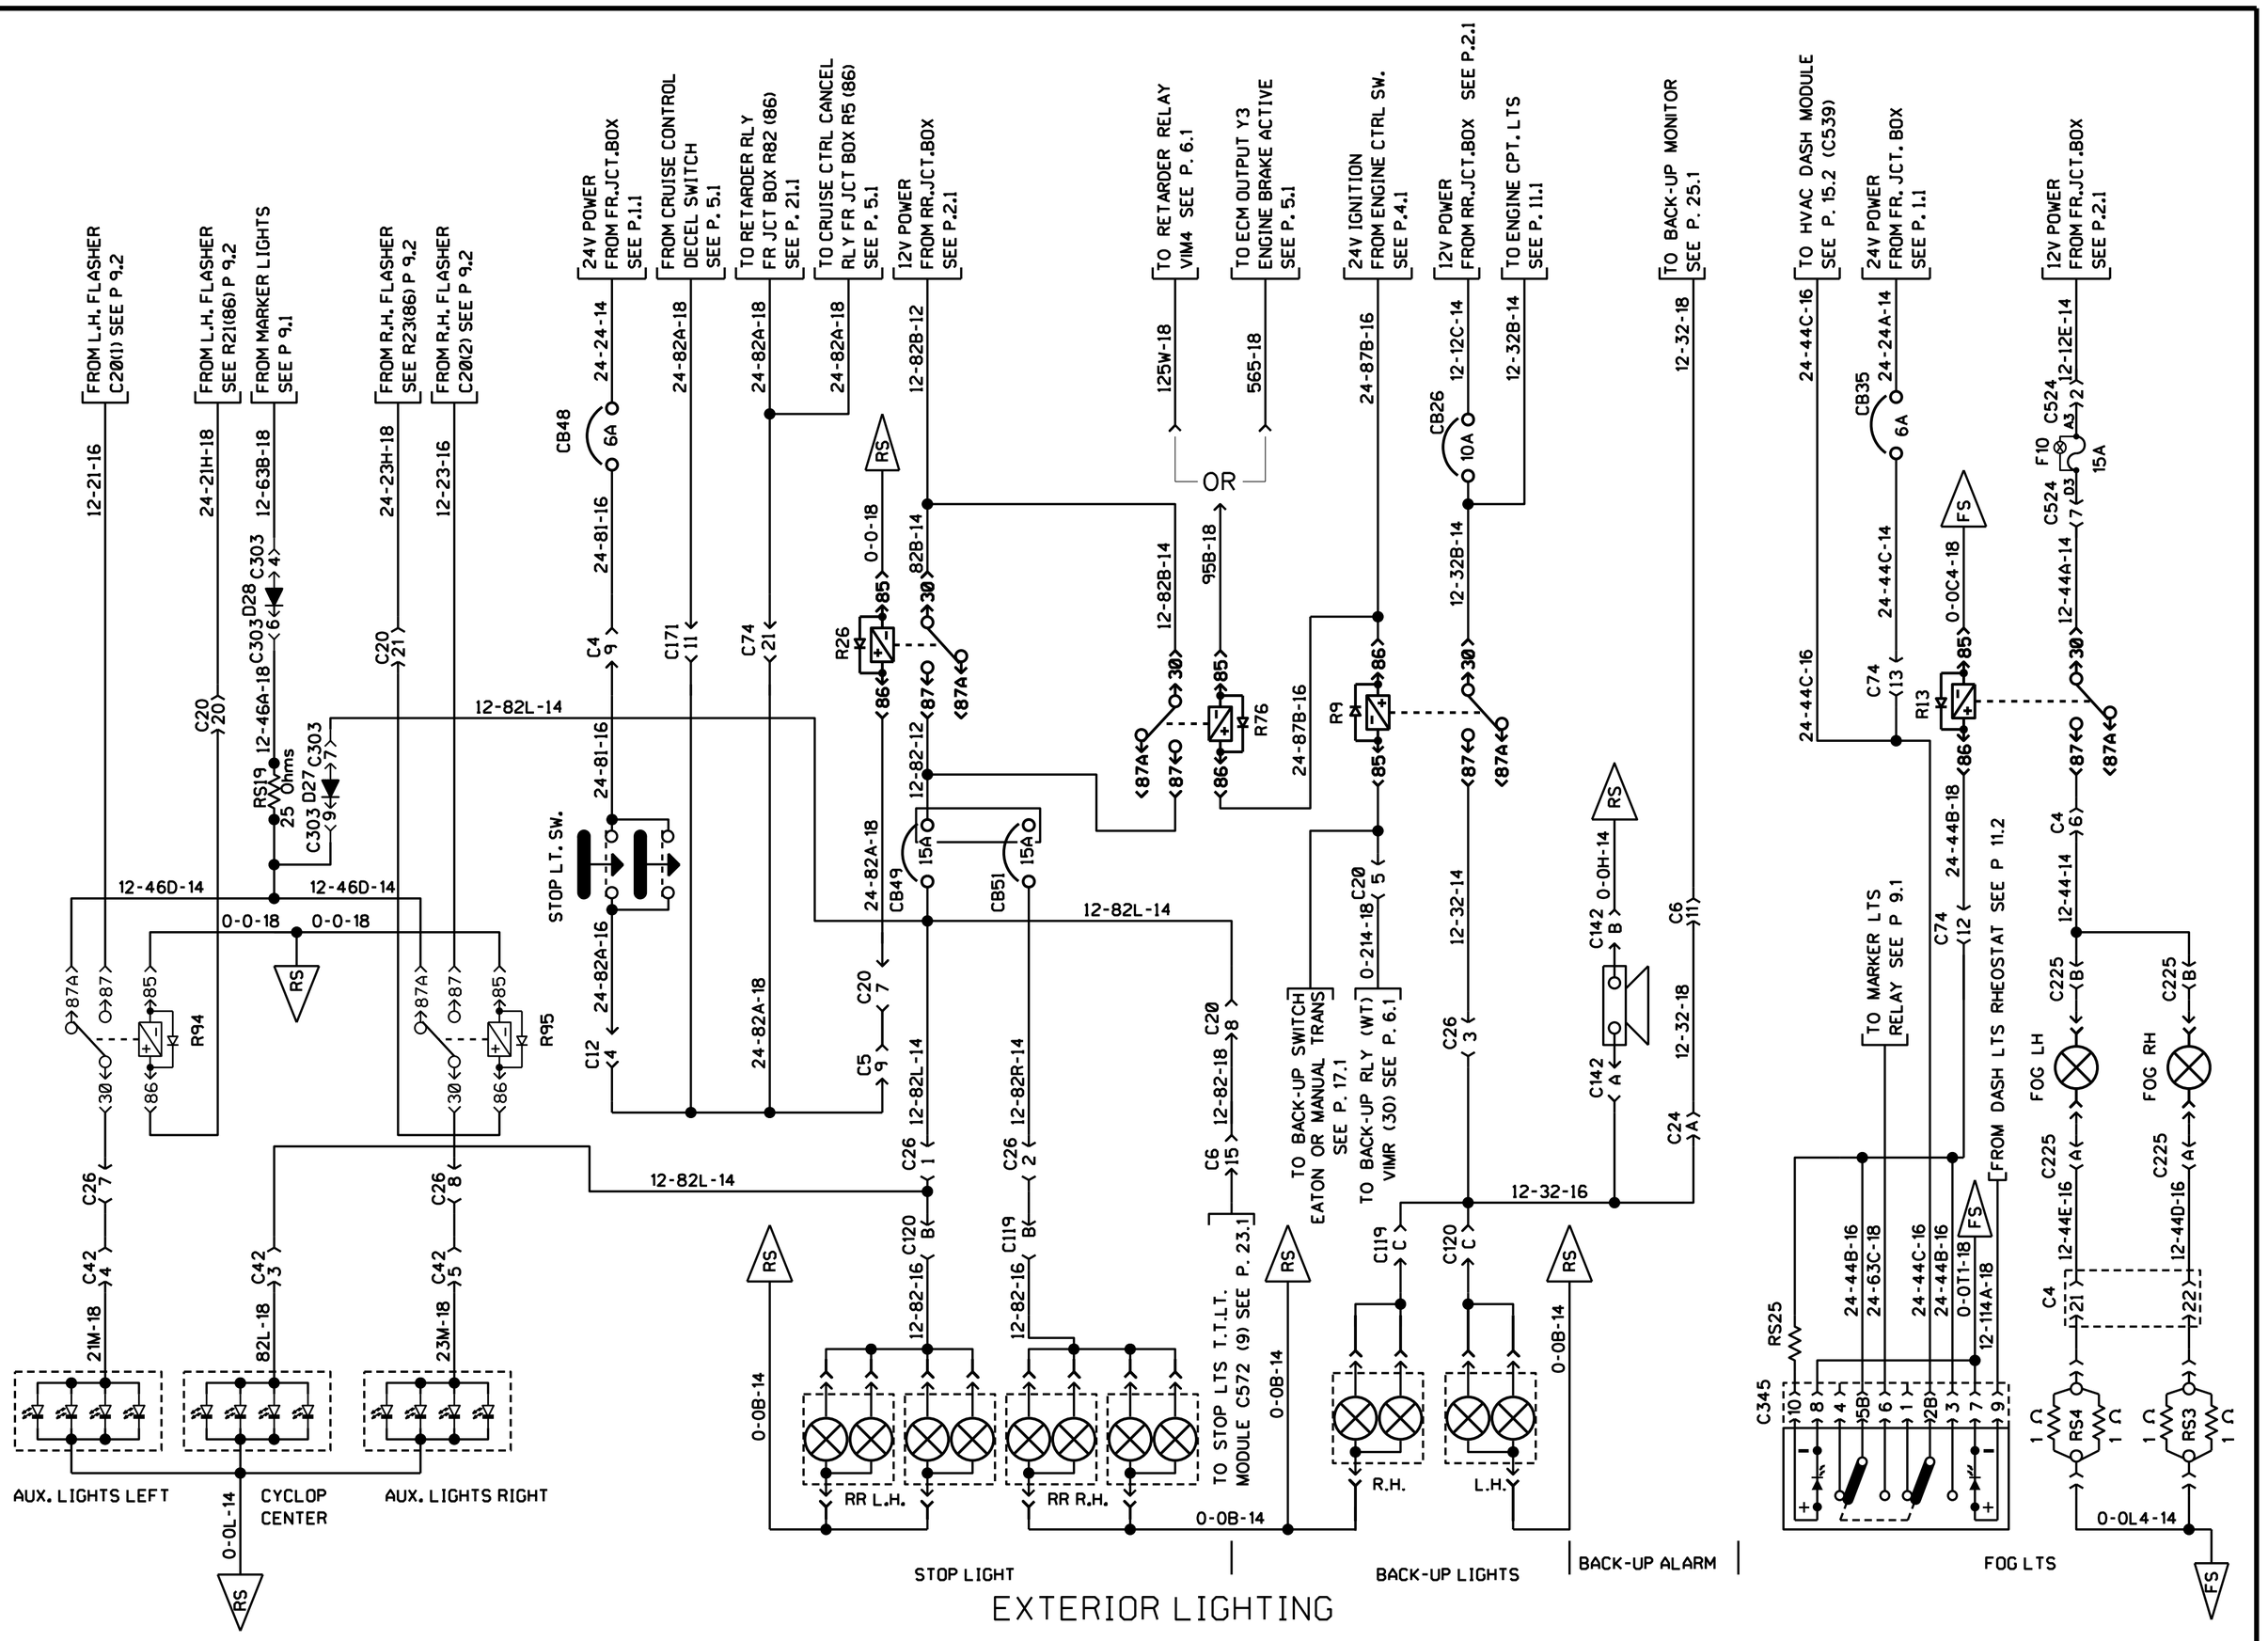


# EXTERIOR LIGHTING