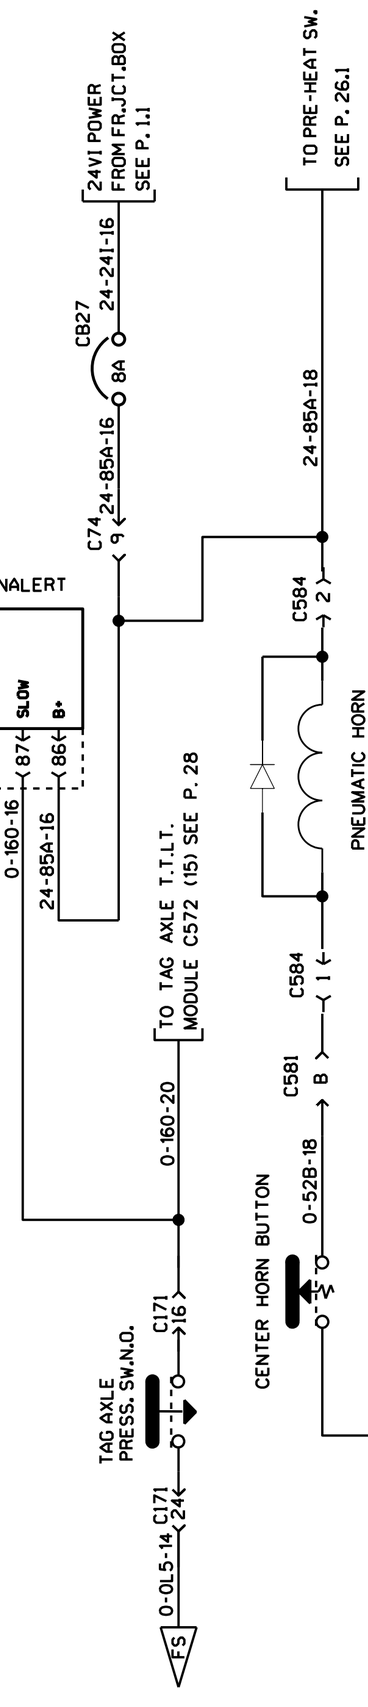

ALARM AND SIGNAL

WINDOW AJAR