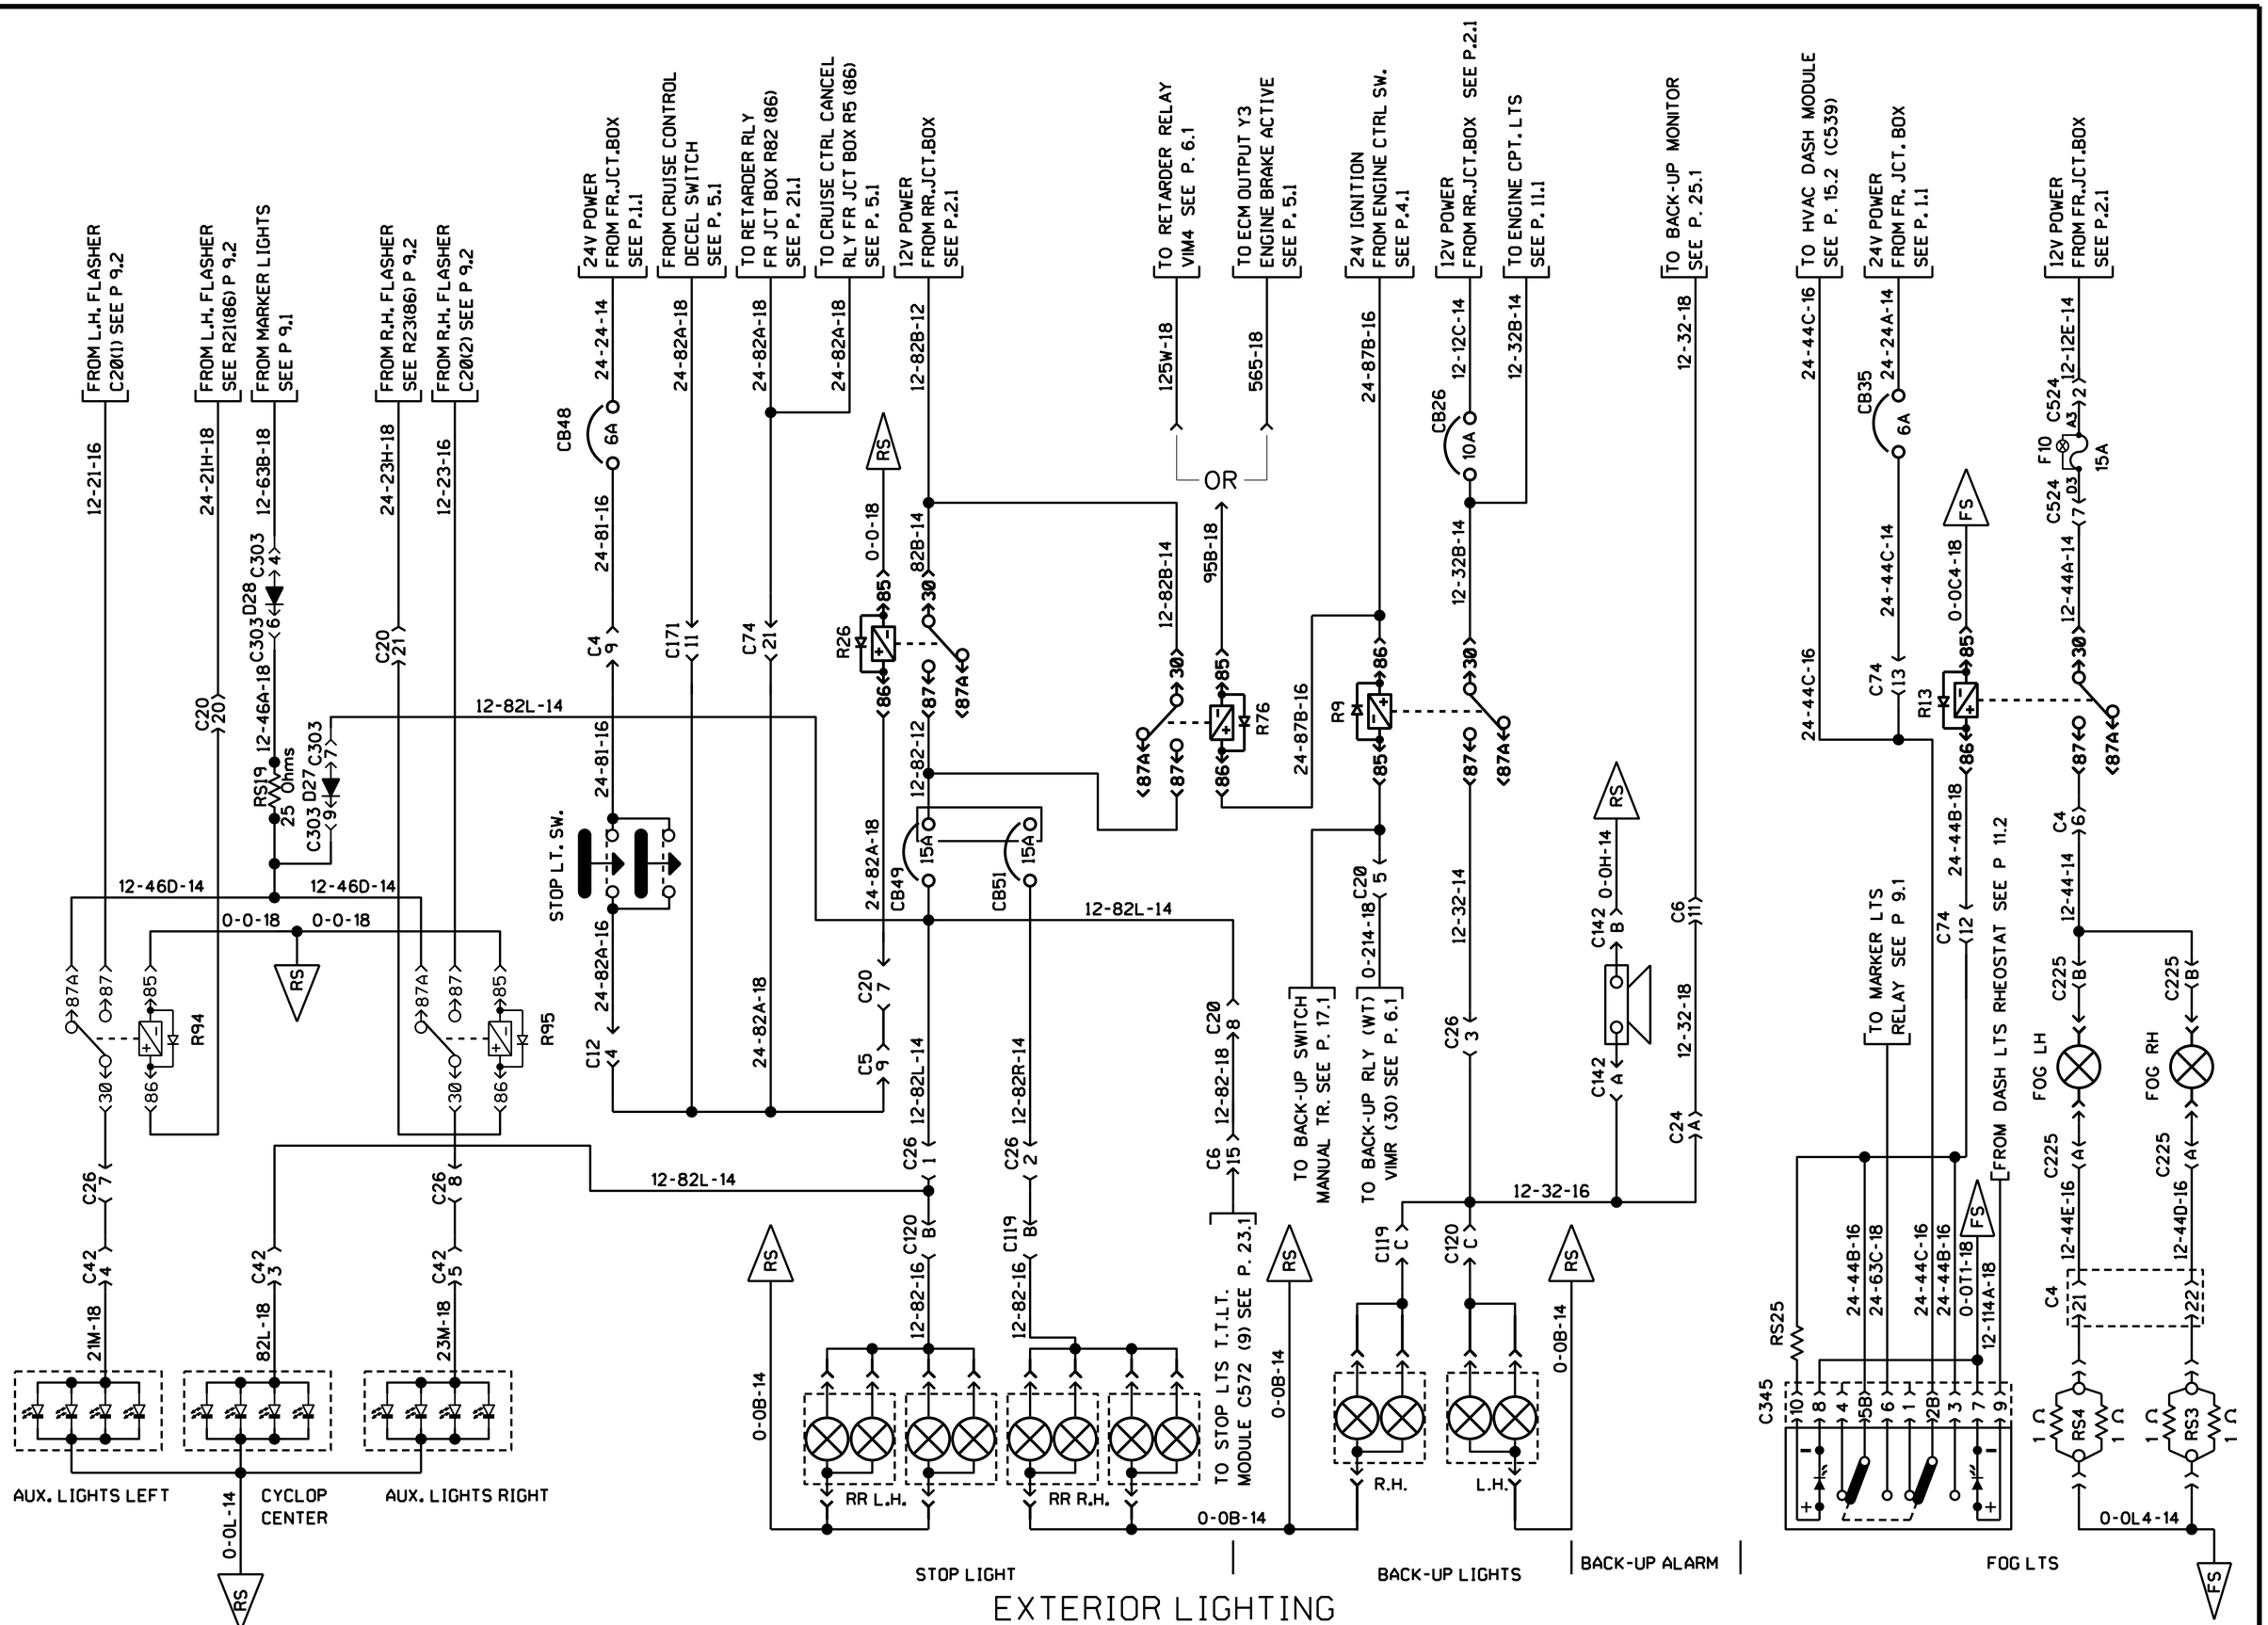


EXTERIOR LIGHTING